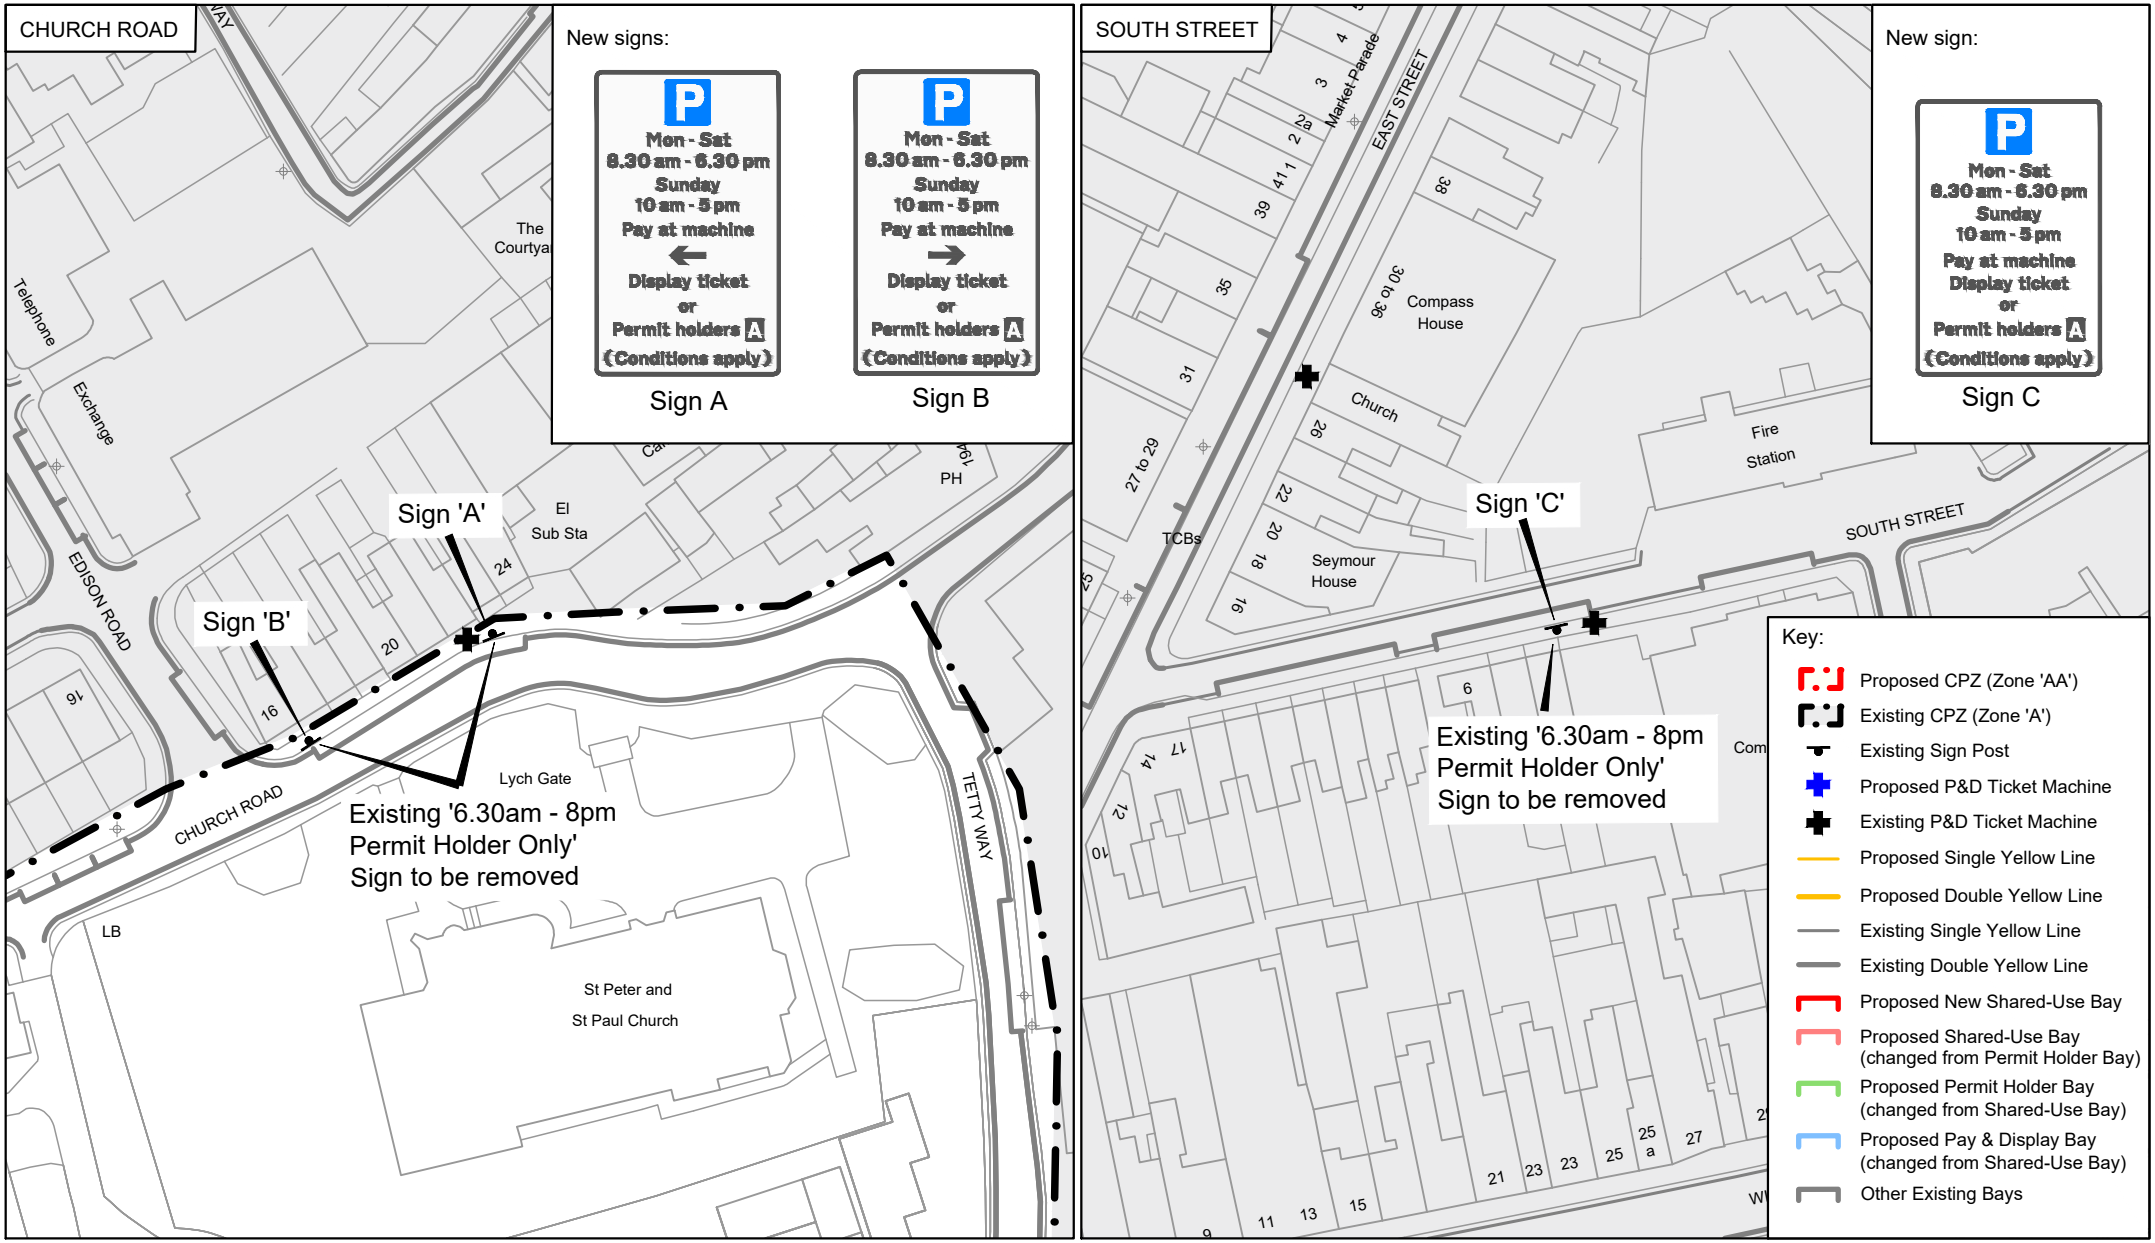

© Crown copyright and database rights 2019 Ordnance Survey 100017661.

Job Title:
BROMLEY TOWN CENTRE
CPZ ZONE 'A' REVIEW

Drawing Title
PROPOSED CHANGE TO EXISTING PARKING BAY TIMES
CHURCH ROAD & SOUTH STREET

Scale @ A4 1:1000
Date: 05/12/18
Drawn by: S.T.
Chkd/Appd by: B.S.

Environmental Services
Civic Centre, Stockwell Close,
Bromley, BR1 3UH
Tel : 020 8464 - 3333
Fax : 020 8313 - 4555
Email : www.bromley.gov.uk

Nigel Davies
Executive Director of Environment &
Community Services

Rev	Date	Description	By
B	08/04/19	Changes to key.	S.T.
A	13/03/19	Various changes to bays.	S.T.

Drawing Number 12463-03-13 Rev B

E:\HW (SAVE AS 2013 VERSION)\HW2019\10.04.19\12463\12463-03-RevB(2013).dwg USER: Simon Tottle FILE SIZE = 11.83